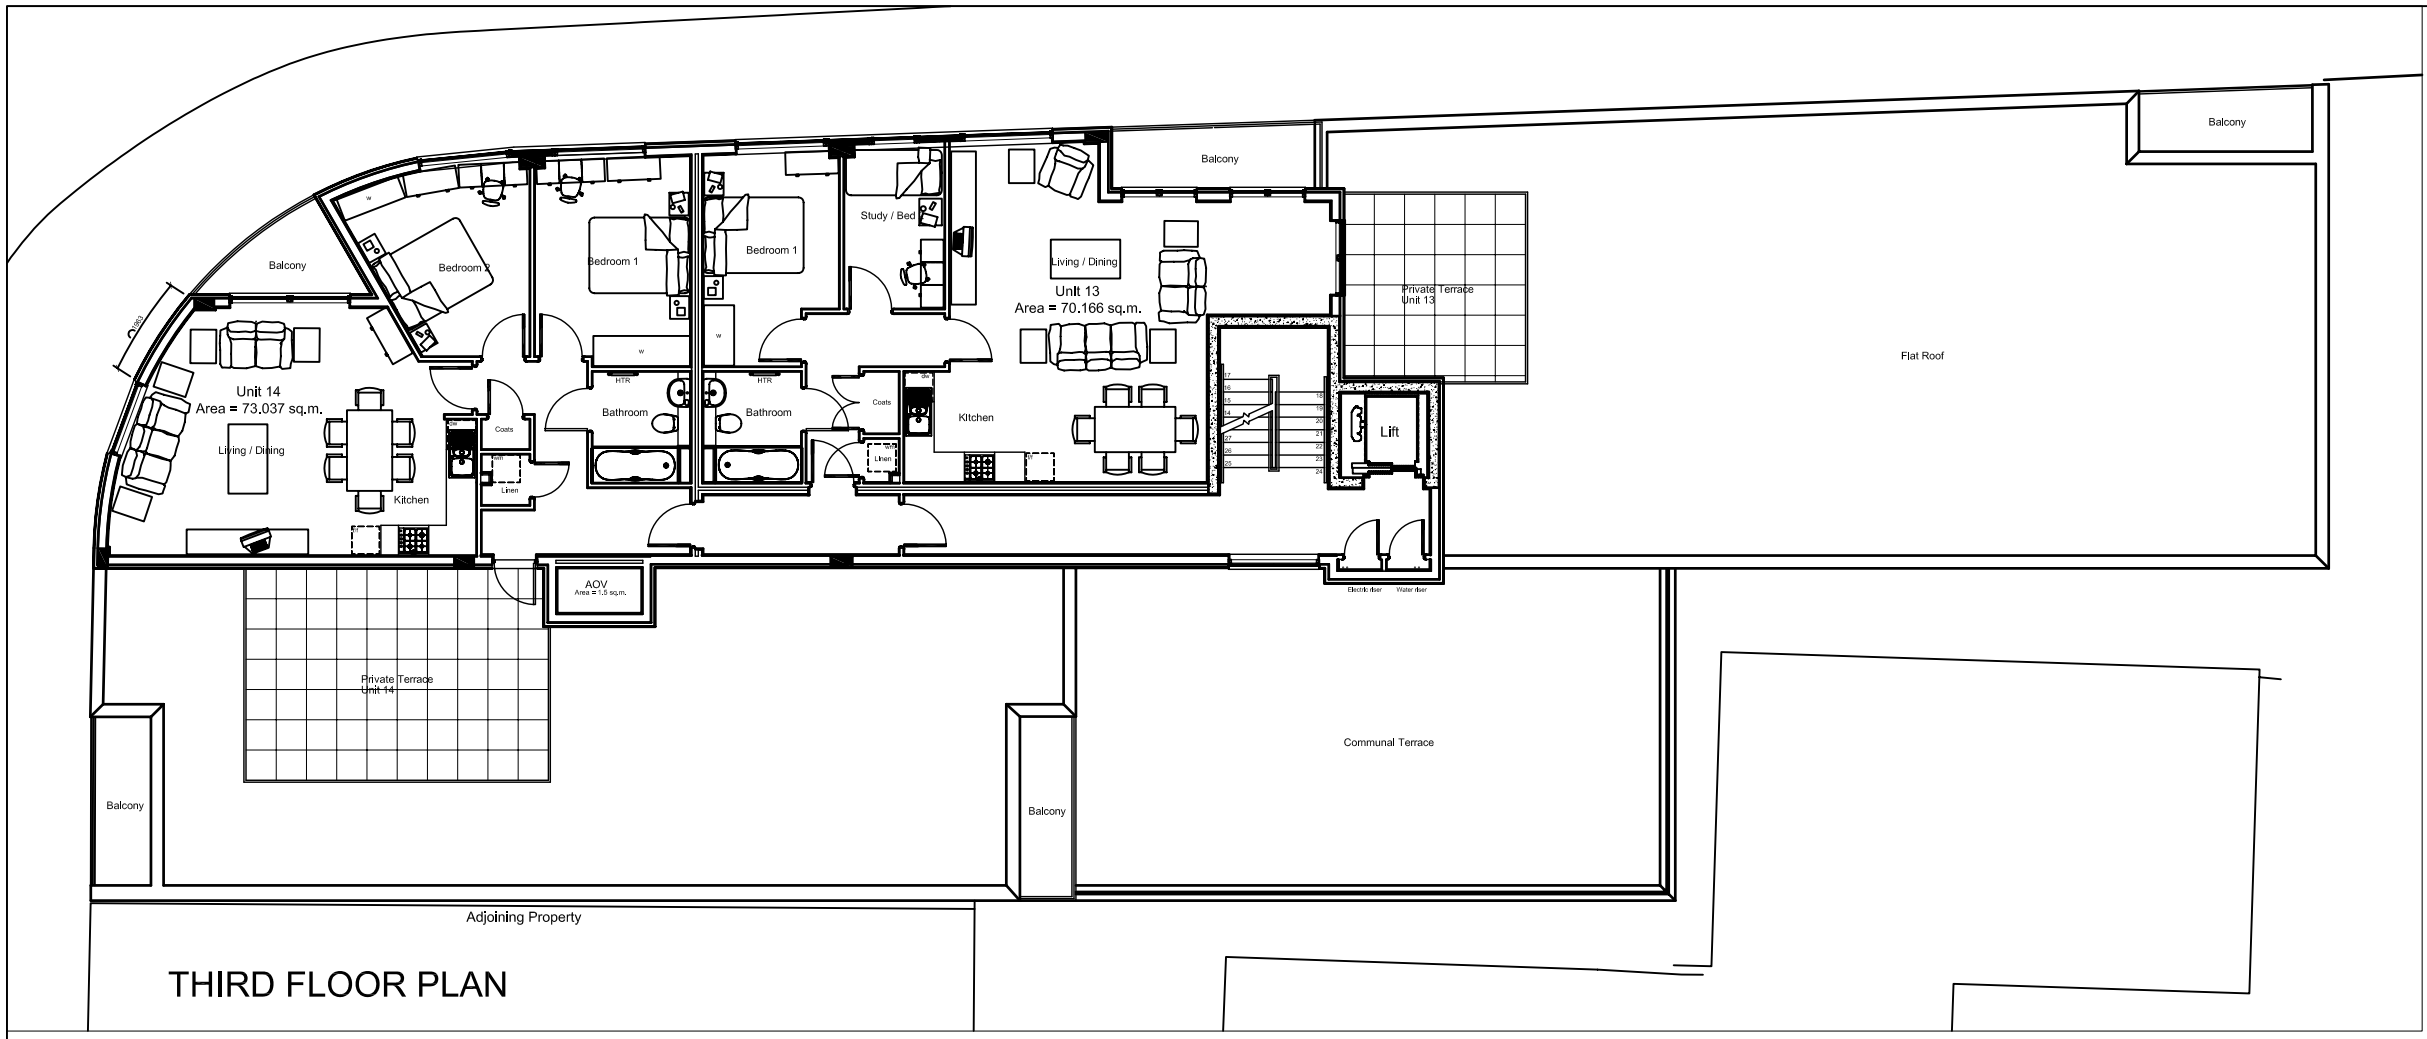

THIRD FLOOR PLAN

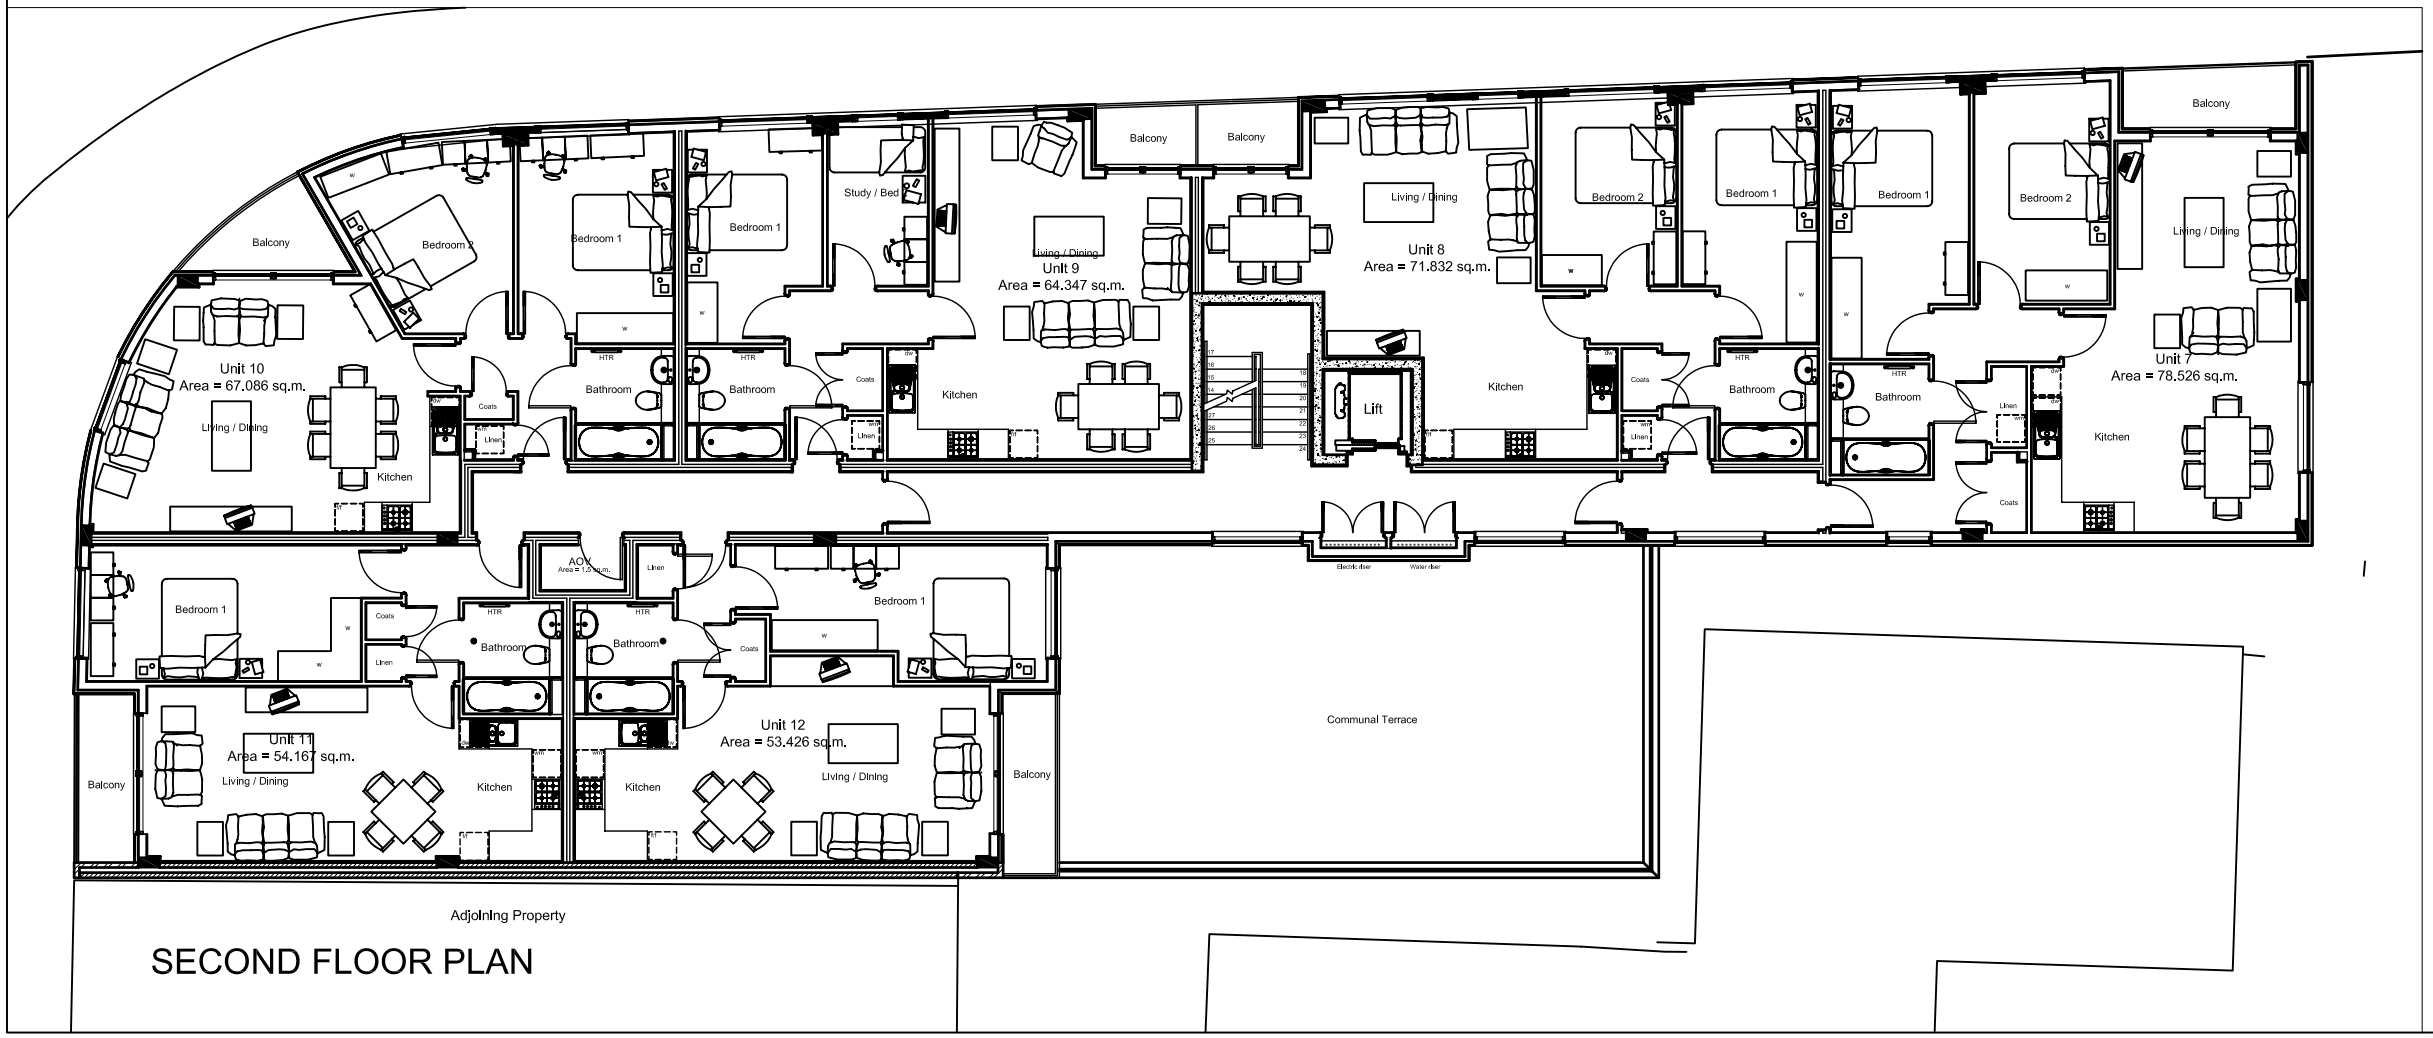

SECOND FLOOR PLAN

Title
Second & Third Floor Plans

Project
Kirkdale
Sydenham
London SE26 4QL

Client
Buxtons

fulcrum design
136 High Street
Guildford
Surrey GU1 3HJ
Tel 01483 454488
Fax 01483 300161
Web www.fulcrumarchitects.co.uk
Email info@fulcrumarchitects.co.uk

Scale: 1:150 @ A3	Date: 24.01.07	Drawn by: MB	Rev
06	34	101	